
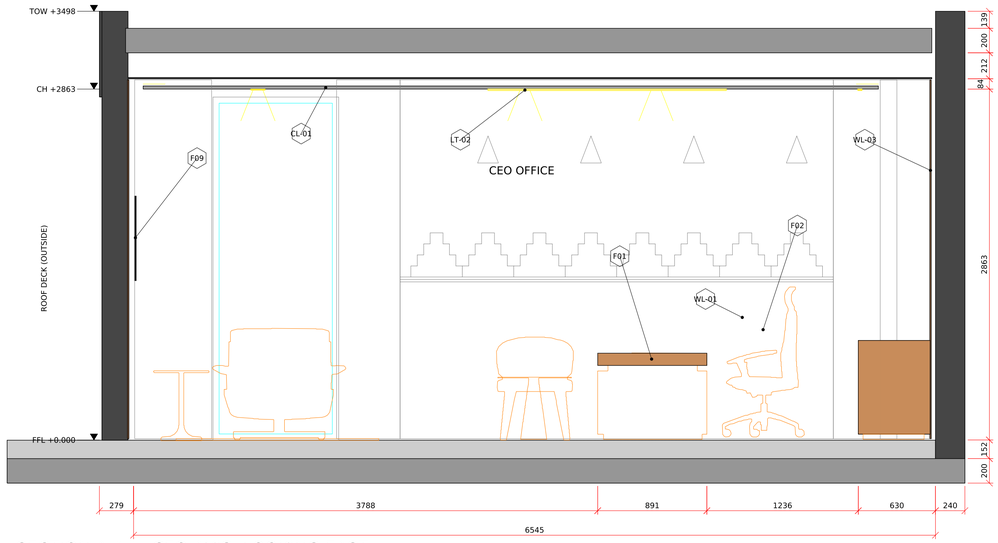


A GP-02

SECTION A-A - CEO AXIS, LOOKING EAST


SCALE 1:25 @ A1

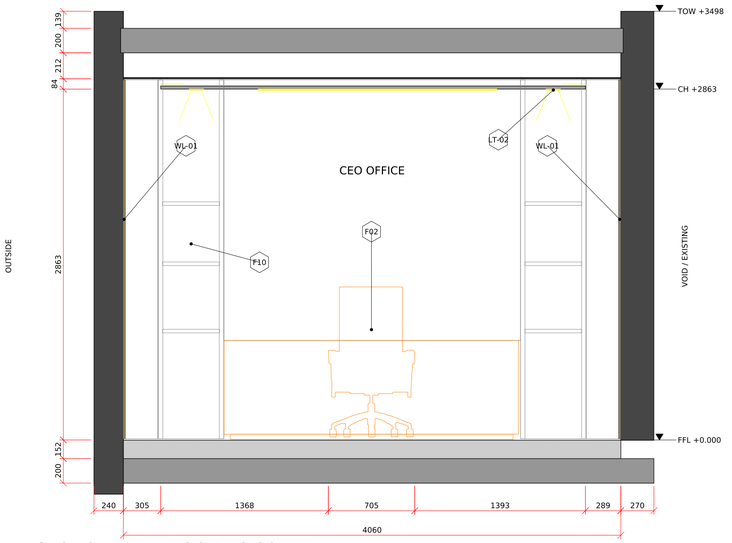

B GP-02

SECTION B-B - LOOKING SOUTH


SCALE 1:25 @ A1

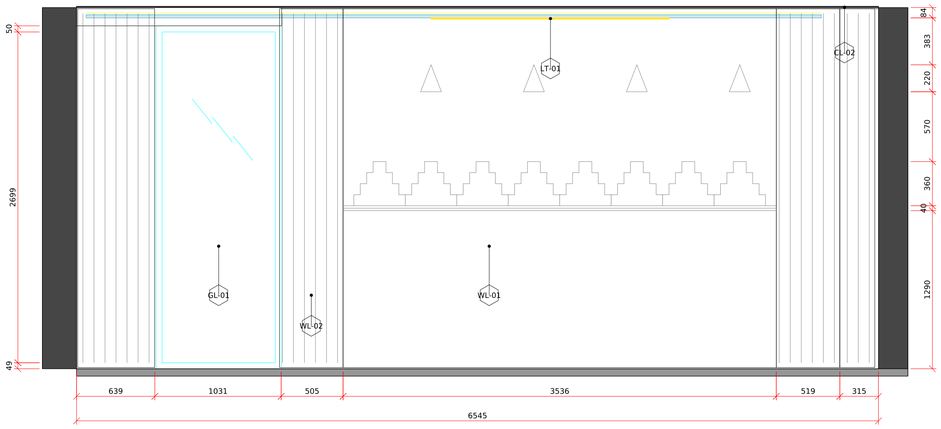

2 GP-02

INTERIOR ELEVATION - EAST


SCALE 1:25 @ A1

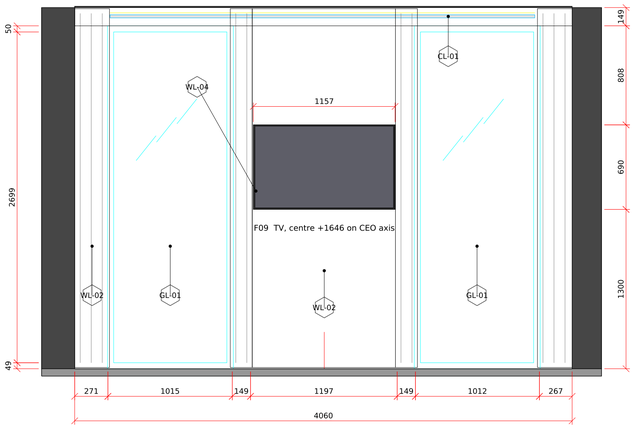

1 GP-02

INTERIOR ELEVATION - NORTH (TV WALL)


SCALE 1:25 @ A1

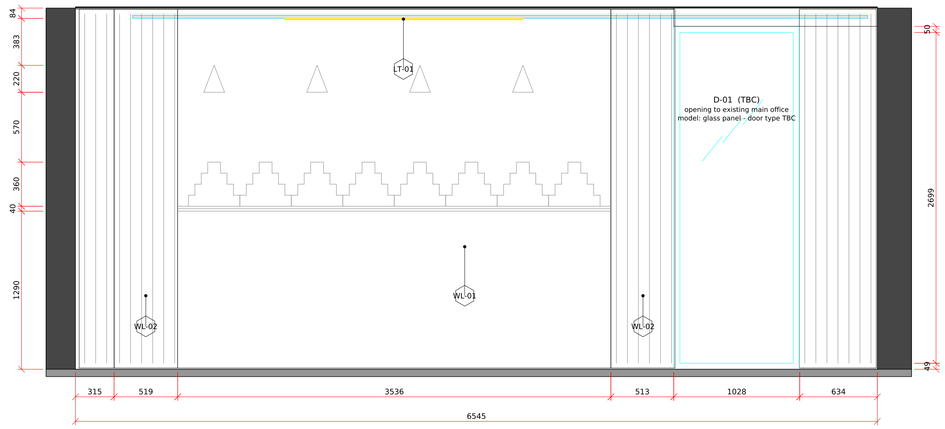

4 GP-02

INTERIOR ELEVATION - WEST (D-01)

SCALE 1:25 @ A1

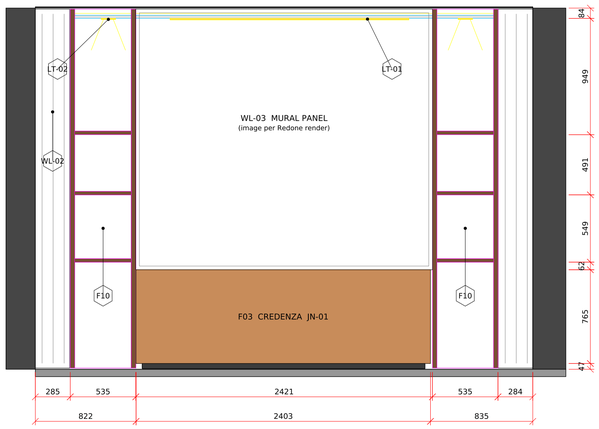

3 GP-02

INTERIOR ELEVATION - SOUTH (MURAL)

SCALE 1:25 @ A1

FINISH SCHEDULE

TAG	LOCATION	DESCRIPTION
FL-01	Floor	Timber-effect plank, as render
WL-01	Side walls	Najdi relief plaster, sand datum groove +1290/+1310, stepped band +1330/+1690, niches +2260/+2480
WL-02	Panelling	Walnut veneer, vertical grain
WL-03	South wall	Mural panel 2422 x 2928
WL-04	TV surround	Black glass 1157 x 690
JN-01	Desk, credenza	Tan leather, contrast stitch
GL-01	Glazing	Full height, dark frame, head +2798
CL-01	Ceiling raft	Gypsum, white, underside +2863
CL-02	Perimeter	Recess +2947, cove LED on raft
LT-01	Linear slot	Flush LED profile, 3 no.
LT-02	Downlight	Recessed, 118 trim, 5 no.

MEASURED FROM THE MODEL

Room clear (structure)	4060 x 6545
Room clear (finishes)	4030 x 6488
Envelope (outer faces)	4570 x 7064
Raft ceiling	+2863
Perimeter soffit	+2947
Window / door heads	+2798
Roof slab soffit / top	+3159 / +3359
Wall / parapet top	+3498
TV centre (CEO axis)	+1646

HOLDS

H1 D-01 door type / swing TBC.
H2 Exterior double door (render 0) not in model - fixed glazing shown.
H3 Elevator opening: not in model, TBC.
H6 Relief + mural artwork set-out from renders - specialist to confirm.

SWISS DESIGN GROUP

SDG - architecture | interiors | fit-out

CLIENT

QSAS

PROJECT

CEO OFFICE - VILLA C-2282

Roof deck 04-05 (rooftop office)

SHEET No.

GP-02

REV

R03

SHEET TITLE

SECTIONS + INTERIOR ELEVATIONS - CEO OFFICE

SHEET CONTENT

A Section A-A (CEO axis, east) 1:25
B Section B-B (CEO chair) 1:25
1 Interior elevation North (TV) 1:25
2 Interior elevation East 1:25
3 Interior elevation South (mural) 1:25
4 Interior elevation West (D-01) 1:25
Finish schedule. Plan: GP-01

GENERAL NOTES

1. All dimensions in mm. Do not scale.
2. Verify all dimensions on site.
3. Levels from FFL +0.000 (office floor).
4. Heights, openings, ceiling, lighting and joinery taken from the Redone 3ds Max model.
5. Relief motif and mural artwork are set out from the Redone renders; the model carries them as flat panels. Specialist shop drawings required.
6. Structure: refer SDG-QSAS-ST.
7. Light fittings / circuits by MEP.

REFERENCE / SOURCE

Redone 3ds Max model, 15.11.2026:
ceo 1 office.FBX / ceo office.obj (cm)
Redone final renders 15.11.2026 (5 no.)
Plan: SDG-QSAS-GP-01 R03

SCALE	DATE
1:25	15.11.2026

DRAWN	CHECKED	SIZE
SDG	M. Mirasol	A1

DRAWING No.

SDG-QSAS-GP-02

STATUS

FOR REVIEW

REVISIONS

REV	DATE	DESCRIPTION
R03	15.11.26	First issue from Redone final model

FILE

SDG-QSAS-GP-02_R03_Sections-Elevations_15Nov2026.dwg